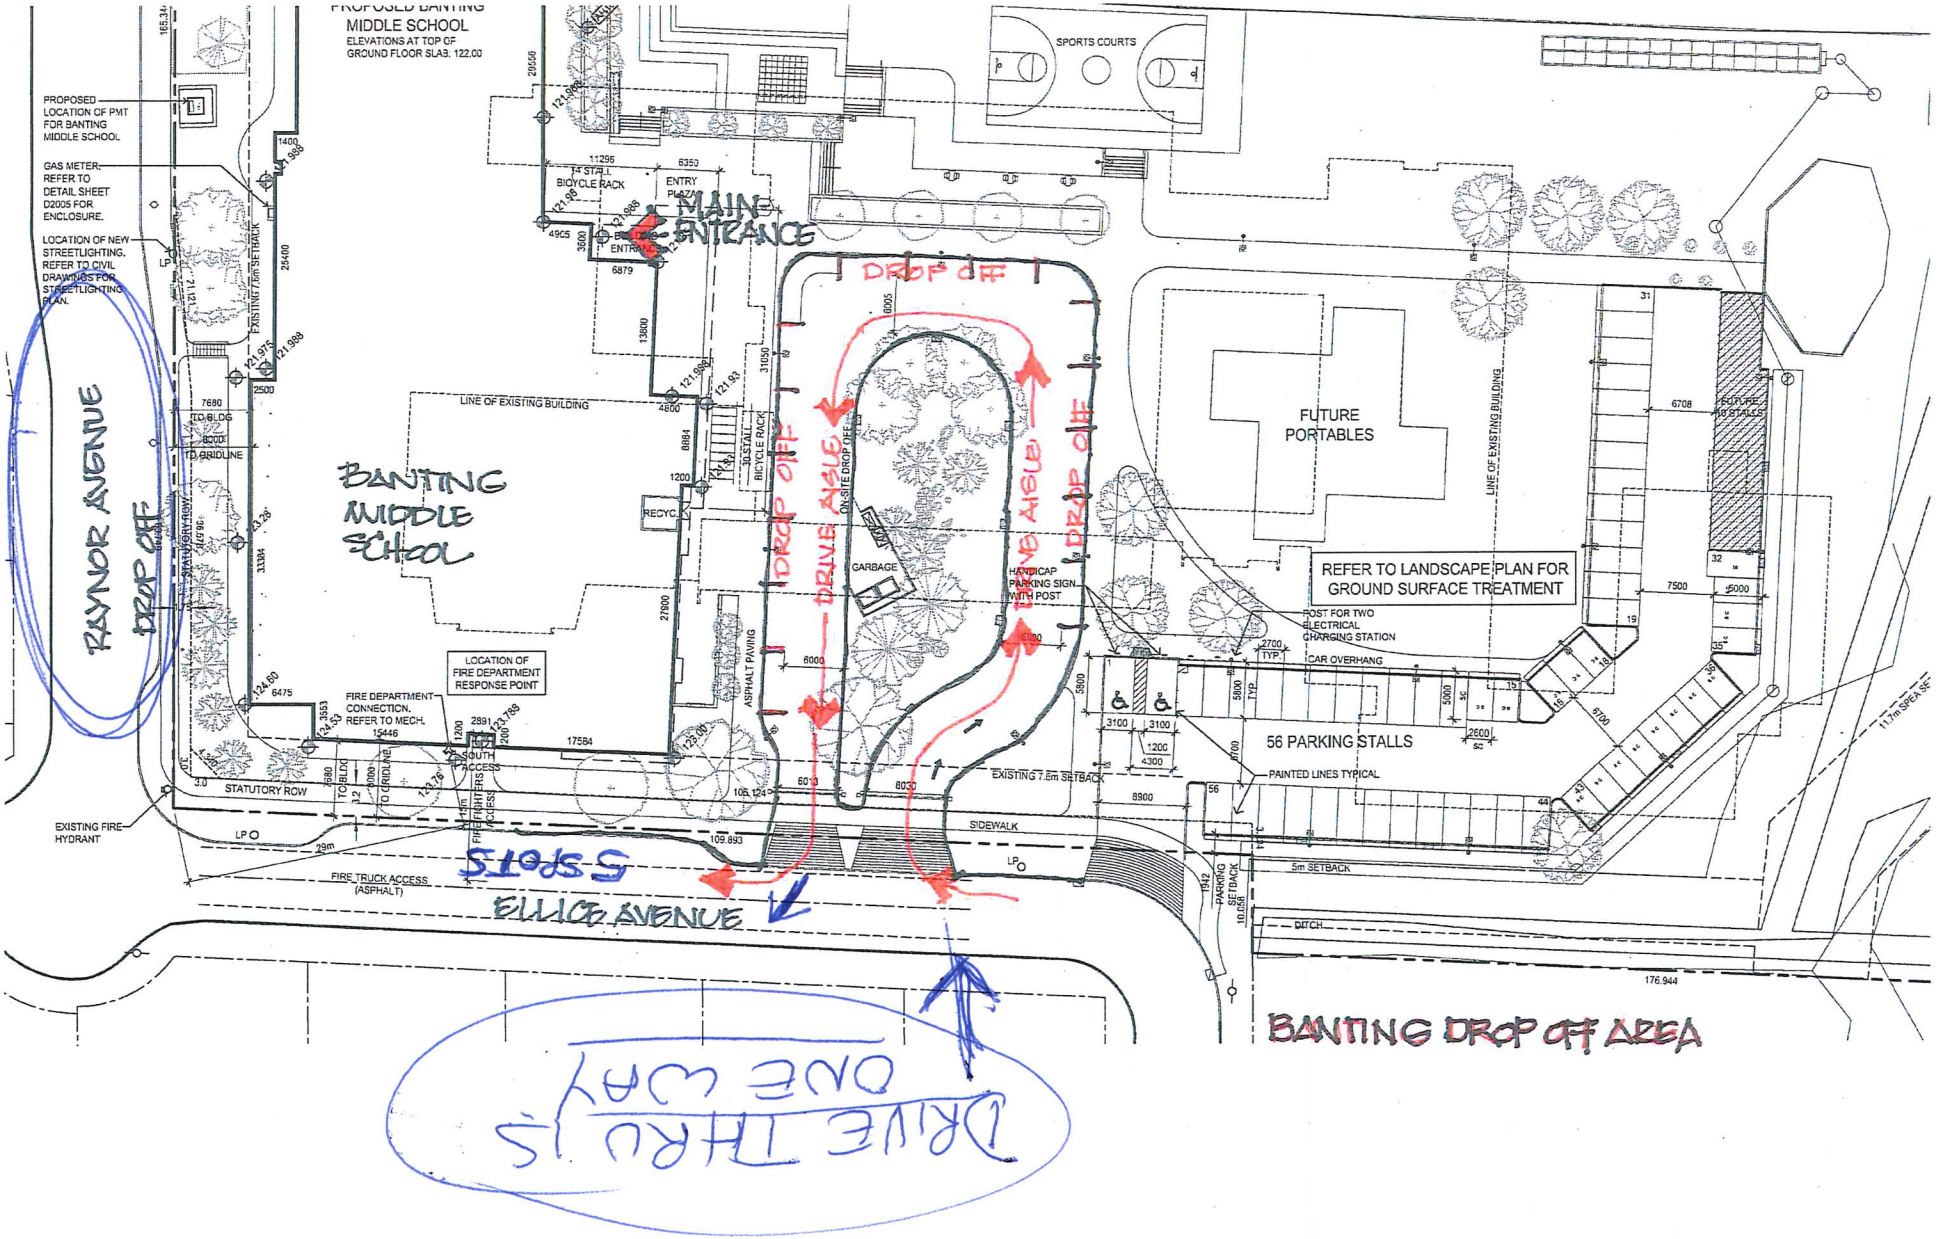
PROPOSED BANTING MIDDLE SCHOOL
ELEVATIONS AT TOP OF GROUND FLOOR SLAB: 122.00
PROPOSED LOCATION OF PMT FOR BANTING MIDDLE SCHOOL.
GAS METER- REFER TO DETAIL SHEET D2005 FOR ENCLOSURE.
LOCATION OF NEW STREETLIGHTING. REFER TO CIVIL DRAWINGS FOR STREETLIGHTING PLAN.
RAYNOR AVENUE
DROP OFF
BANTING MIDDLE SCHOOL
MAIN ENTRANCE
ENTRY PLAZA
14 STALL BICYCLE RACK
30 STALL BICYCLE RACK
LINE OF EXISTING BUILDING
DROP OFF
DRIVE AISLE
ON-SITE DROP OFF
GARBAGE
RECYC.
ASPHALT PAVING
SPORTS COURTS
FUTURE PORTABLES
LINE OF EXISTING BUILDING
REFER TO LANDSCAPE PLAN FOR GROUND SURFACE TREATMENT
HANDICAP PARKING SIGN WITH POST
POST FOR TWO ELECTRICAL CHARGING STATION
CAR OVERHANG
56 PARKING STALLS
PAINTED LINES TYPICAL
EXISTING 7.6m SETBACK
EXISTING 7.6m SETBACK
LOCATION OF FIRE DEPARTMENT RESPONSE POINT
FIRE DEPARTMENT CONNECTION. REFER TO MECH.
FIRE FIGHTERS ACCESS
STATUTORY ROW
EXISTING FIRE HYDRANT
FIRE TRUCK ACCESS (ASPHALT)
SIDEWALK
5m SETBACK
PARKING SETBACK
DITCH
ELLICE AVENUE
DRIVE THRU IS ONE WAY
BANTING DROP OFF AREA